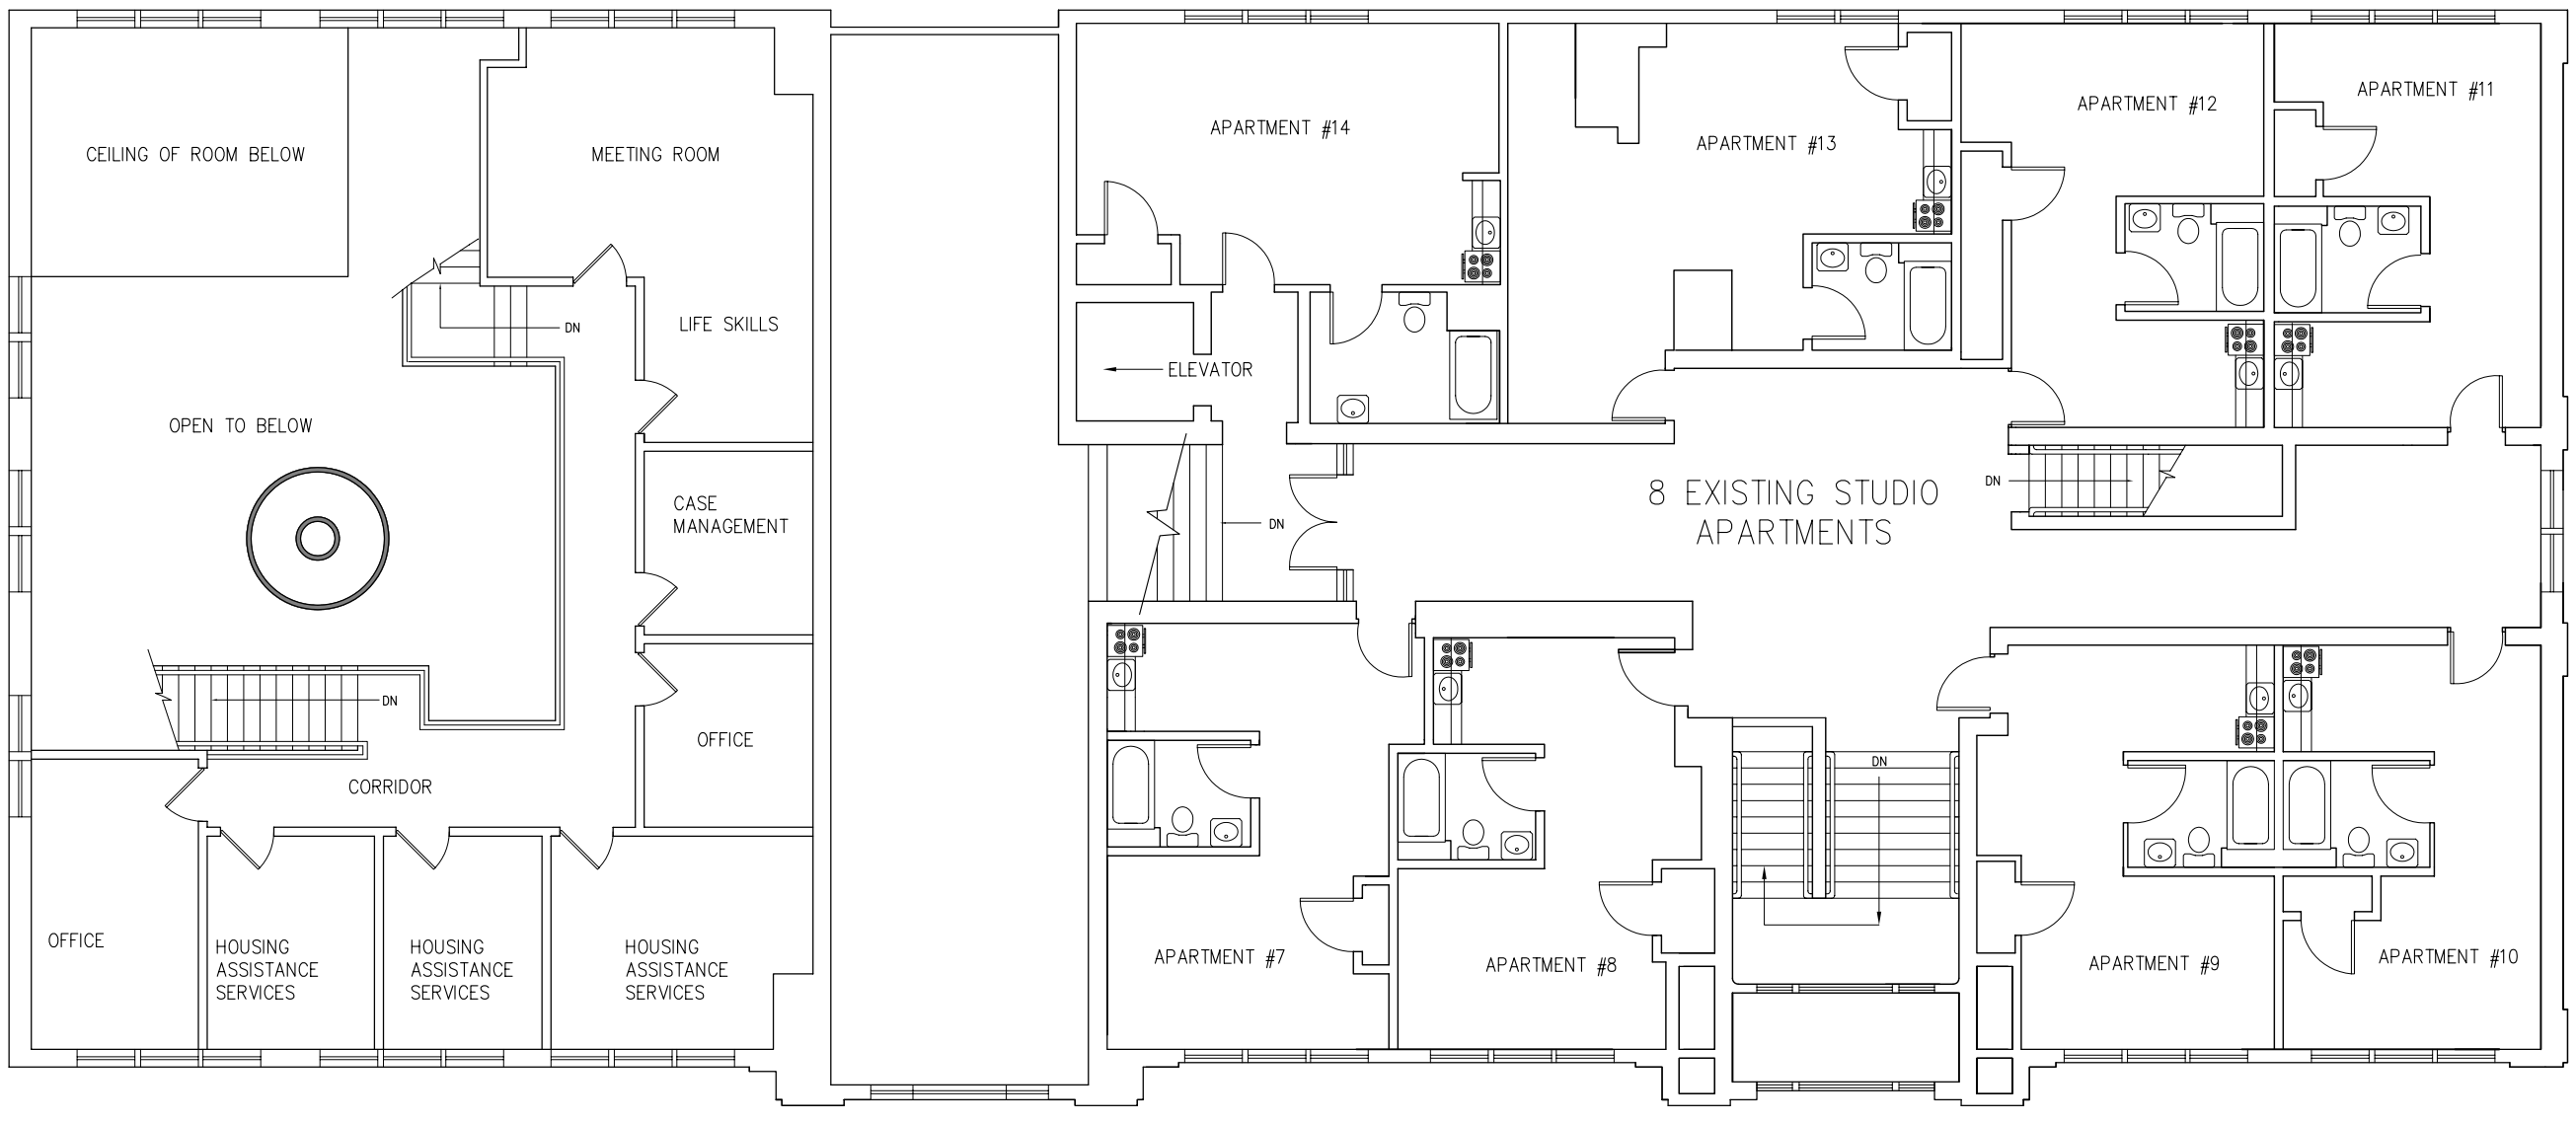

JACOBS PANNICKE Architects
158 East 14th Street Indianapolis, IN 46202
p : 317 - 917 - 9042 f : 317 - 917 - 9062
w w w . j a c o b s p a n n i c k e . c o m

2/4

SECOND FLOOR EXISTING

3/32" = 1'-0"

N

PROJECT	LINCOLN CENTER	PROJECT NO.	07032.000
	814 North 14th Street, Lafayette, IN 47904		
	EXISTING SECOND FLOOR PLAN		
ADDENDUM		PROPOSAL REQUEST	
A.S.I.		SCALE	
DATE	01/07/2008	DRAWN BY	JZ
SHEET NO.	2 OF 6		