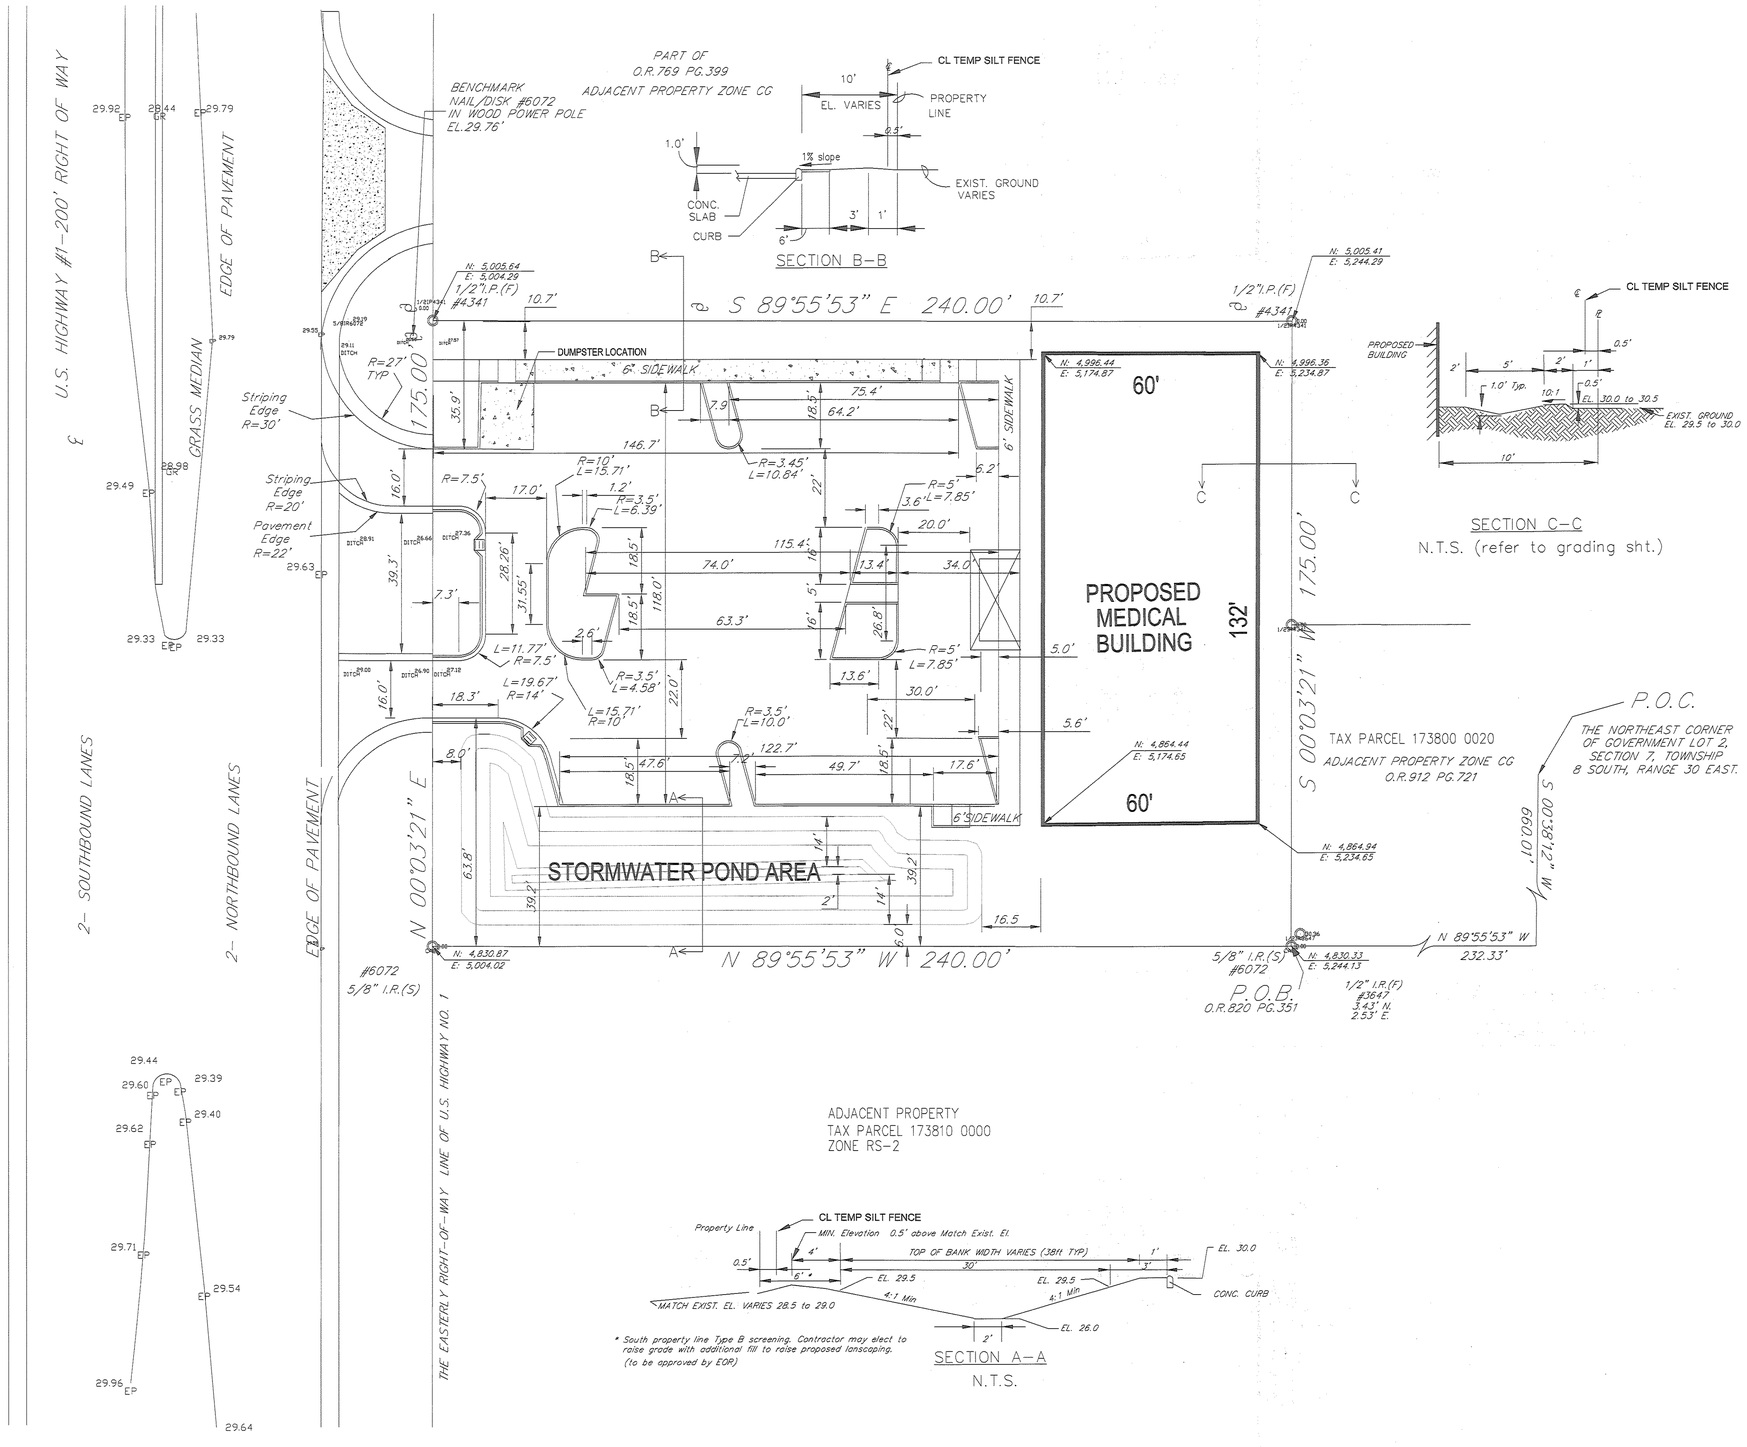

REVISIONS						
1. Modified Typical Section "C" 2-27-07	SURVEY DATA:	BOOK NO.				
		BY	DATE		BY	DATE
	SURVEYED	NF		Devino and Ass.-07-23-05		
	GRADES CHECKED					
	BENCHMARKS					

DESIGNER: RFH
DRAWN BY: DE
DATE: 12/23/05
CHECKED BY: RFH
DATE: 2/27/07

DESIGN ENGINEER
RONALD F. HOOGLAND
FLORIDA REGISTRATION NO. 45247

OWNER
KP MEIRING COMPANY
1715 Lakeside Ave #5
ST. AUGUSTINE FL. 32084

PROJECT NO. km-001
DATE: 2/27/07
SCALE: 1"=20'

LIGHT HOUSE MEDICAL BUILDING
DIMENSION PLAN

NO. SHEETS 6
SHEET NO. 3
DRAWING NO.